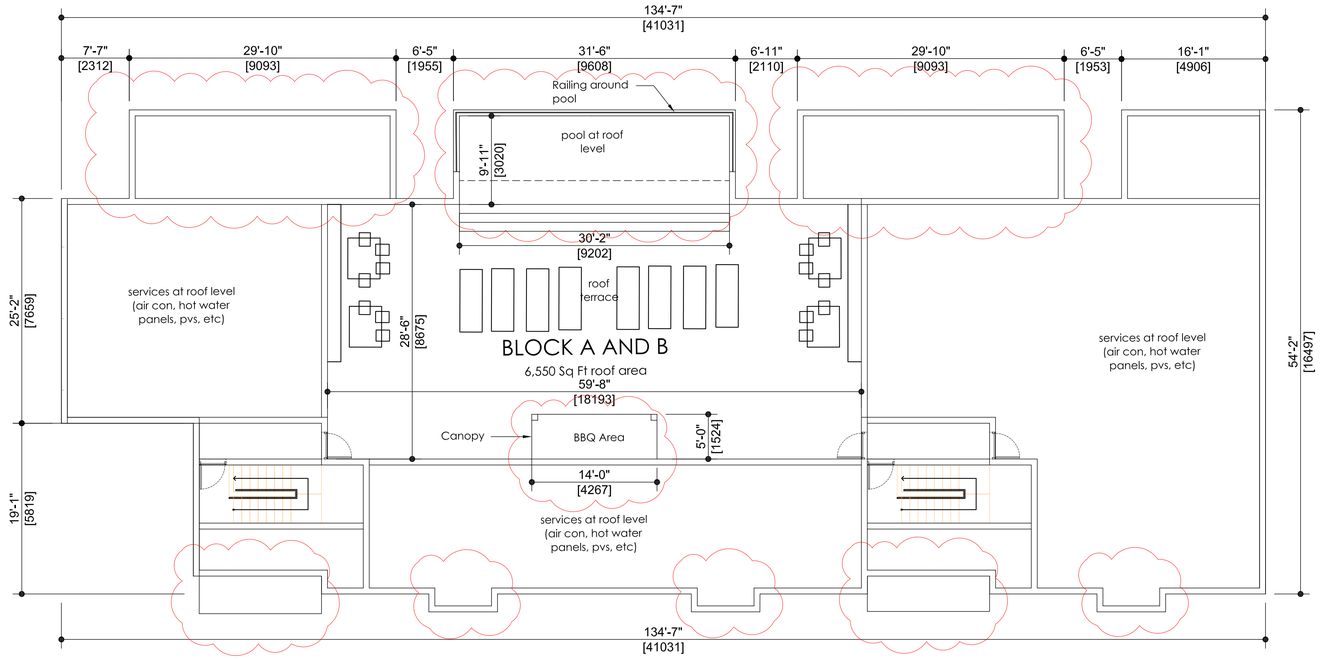

SECOND FLOOR ROOF TERRACE ACCESS

SECOND FLOOR AREAS
ROOF TERRACE - 1700 SQ FT

SCALE: 1/8" = 1'-0"

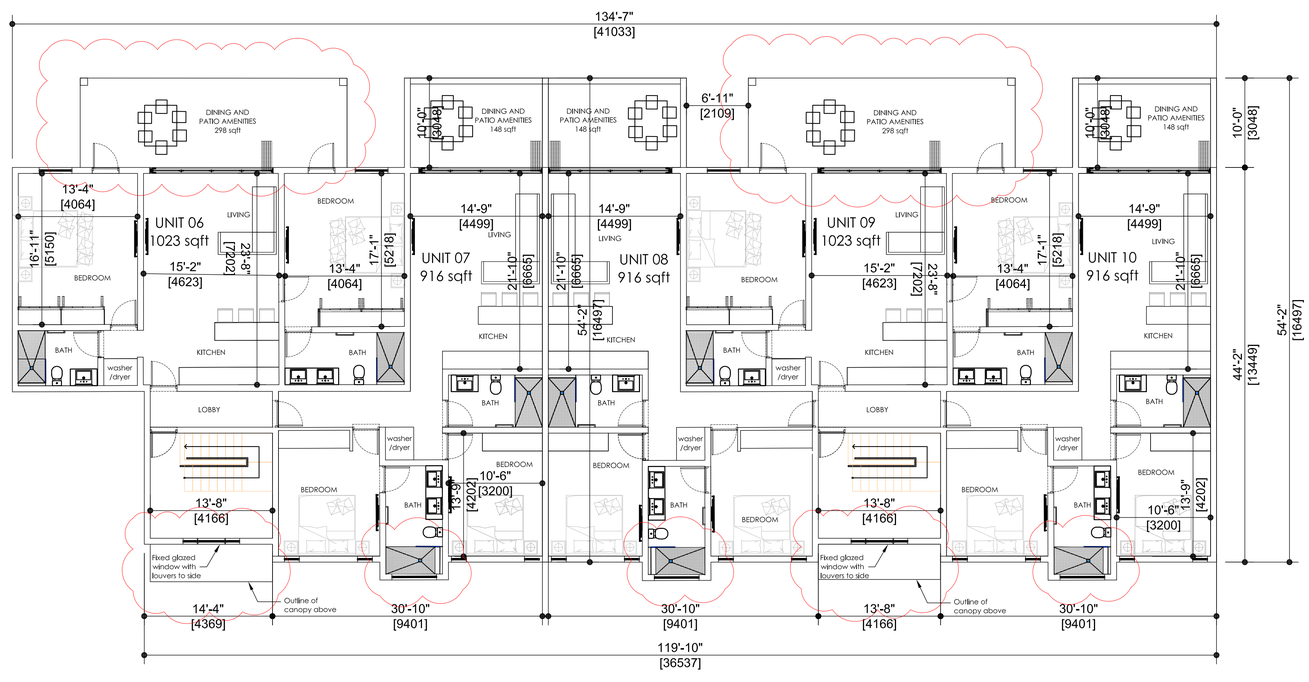

FIRST FLOOR PLAN

FIRST FLOOR AREAS
UNIT 6 (INTERNAL) - 1023 SQ FT UNIT 6 (PATIO) - 298 SQ FT UNIT 6 (TOTAL) - 1321 SQ FT
UNIT 7 (INTERNAL) - 916 SQ FT UNIT 7 (PATIO) - 148 SQ FT UNIT 7 (TOTAL) - 1064 SQ FT
UNIT 8 (INTERNAL) - 916 SQ FT UNIT 8 (PATIO) - 148 SQ FT UNIT 8 (TOTAL) - 1064 SQ FT
UNIT 9 (INTERNAL) - 1023 SQ FT UNIT 9 (PATIO) - 298 SQ FT UNIT 9 (TOTAL) - 1321 SQ FT
UNIT 10 (INTERNAL) - 916 SQ FT UNIT 10 (PATIO) - 148 SQ FT UNIT 10 (TOTAL) - 1064 SQ FT
TOTAL - 5834 SQ FT

SCALE: 1/8" = 1'-0"

BARBADOS ARB REGISTERED ARCHITECT CHRISTOPHER BARNETT 101

BLUEPRINT MANAGEMENT

GENERAL NOTES

(1) DO NOT SCALE FROM DRAWING. IF IN DOUBT ASK.
(2) MEASUREMENT SCALING OF THIS DRAWING SHALL ONLY BE PERMITTED IN ITS DIGITAL FORM.

(3) PROJECT MANAGERS, SUPERVISORS & CONTRACTORS TO CHECK AND VERIFY ALL LEVELS, DATUMS AND DIMENSIONS ON SITE AND SHALL REPORT ANY DISCREPANCIES OR OMMISIONS TO THE DESIGN OFFICE PRIOR TO START OF WORK & DURING THE CONSTRUCTION PHASE.

(4) THIS DRAWING IS TO BE READ AND UNDERSTOOD IN CONJUNCTION WITH STRUCTURAL, MECHANICAL, ELECTRICAL AND /OR ANY OTHER CONSULTANTS DOCUMENTATION AS MAY BE APPLICABLE TO THE PROJECT PRIOR TO START OF WORK & ITS DURATION.

(5) SYMBOLS USED IN THIS DRAWING REPRESENT ONLY THE POSITIONS OF FIXTURES, FURNITURE, AND EQUIPMENT AND NOT NECESSARILY A PARTICULAR BRAND.

Consultant
Address
Address
Phone
Fax
e-mail

FOR PLANNING
05 JULY 2023

NOTES

No.	Description	Date
A	Canopy over entry doors added, dining and patio layout revised, protrusion added to bath and clad with timber, railling added around pool, fixed glazed window with side louvers added to First and Second floor, canopy added to roof terrace bbq area.	05/07/23

ALORA lower carlton

First & Roof Terrace Floor Plans

Project number	2023.04
Date	15 MAY, 2023
Drawn by	Sean Armstrong
Checked by	Christopher Barnett

PL - 102

Scale 1/8" = 1'-0"